


Township 10 N. 21 South, Range 11 E. 2nd Meridian

Interior Section Corners described

Interior Quarter Section Corners.

Posts	Bearing aces	Chains diam.	Courses they bear	Links dist.	Quality of the Soil	Corners of Sections	Bearing aces	Chains diam.	Courses they bear	Links dist.	From the	Bearing aces	Chains diam.	Courses they bear	Links dist.
A Post		1	Measure			25.26.35.36	Sugar	12	S 37 E 22		1 to 2	N. Oak	1	N 30 E 35	
a						23.24.25.26	N. Oak	36	N 37 W 89		2	N. Oak	4	S 2 E 35	
B Post		1	Measure			13.14.23.24	N. Oak	18	S 41 E 25		3	N. Oak	36	N 21 W 58	
b						11.12.13.14	N. Oak	10	N 18 E 13		4	N. Oak	20	S 67 E 62	
c Post		1	Measure			1.2.11.12	N. Oak	6	N 68 E 21		5	N. Oak	30	N 8 W 27	
c						26.27.34.35	N. Oak	15	N 36 E 33		6	N. Oak	20	S 36 E 403	
d Post		1	Measure			22.23.24.25	N. Oak	24	N 12 E 27		7	Post	1	Measure	
d						14.15.22.23	N. Oak	18	S 47 W 38		8	Post	1	Measure	
e Post		1	Measure			10.11.14.15	N. Oak	8	N 17 W 20		9	Post	1	Measure	
e						2.3.10.11	N. Oak	22	S 24 W 63		10	Post	1	Measure	
f Post		1	Measure			27.28.33.34	N. Oak	20	N 22 E 29		11	Post	1	Measure	
f						21.22.27.28	N. Oak	20	N 22 E 29		12	Post	1	Measure	
g N. Oak	24	S 69 E 652				15.16.21.22	N. Oak	24	N 29 E 30		13	Post	1	Measure	
g	30	S 27 N 7.61				7.10.15.16	N. Oak	24	N 37 E 60		14	Post	1	Measure	
h N. Walnut	10	N 60 E 21				23.27.32.33	N. Walnut	20	N 67 E 57		15	Post	1	Measure	
h	10	S 23 W 63				20.21.28.29	N. Oak	12	N 37 E 59		16	Post	1	Measure	
i N. Oak	18	S 34 W 13				16.17.20.21	Post	1	Measure		17	Post	1	Measure	
i	20	S 10 E 30				8.9.10.11	Post	1	Measure		18	Post	1	Measure	
j N. Oak	30	S 82 E 28				2.3.10.11	Post	1	Measure		19	Post	1	Measure	
j	24	N 62 W 18				27.28.33.34	N. Oak	20	N 55 W 18		20	Post	1	Measure	
k N. Oak	30	S 37 E 39				21.22.27.28	N. Oak	20	N 55 W 18		21	Post	1	Measure	
k	27	N 68 W 41				15.16.21.22	N. Oak	30	N 74 E 489		22	Post	1	Measure	
l N. Oak	12	N 60 E 41				7.10.15.16	N. Oak	24	N 37 E 60		23	Post	1	Measure	
l	24	S 64 W 31				23.27.32.33	N. Walnut	30	N 3 W 61		24	Post	1	Measure	
m N. Oak	14	N 74 W 10				20.21.28.29	N. Oak	12	N 37 E 59		25	Post	1	Measure	
m	8	S 32 E 44				16.17.20.21	Post	1	Measure		26	Post	1	Measure	
n N. Oak	18	N 16 E 25				8.9.10.11	Post	1	Measure		27	Post	1	Measure	
n	18	S 29 E 38				2.3.10.11	Post	1	Measure		28	Post	1	Measure	
o Sugar	27	S 73 E 7				27.28.33.34	N. Oak	20	N 55 W 18		29	Post	1	Measure	
o	18	N 72 W 23				21.22.27.28	N. Oak	20	N 55 W 18		30	Post	1	Measure	
p N. Oak	12	S 37 W 70				15.16.21.22	N. Oak	30	N 74 E 489		31	Post	1	Measure	
p	8	S 66 W 38				7.10.15.16	N. Oak	24	N 37 E 60		32	Post	1	Measure	
q N. Oak	24	S 10 W 30				23.27.32.33	N. Walnut	30	N 3 W 61		33	Post	1	Measure	
q	20	S 15 E 163				20.21.28.29	N. Oak	12	N 37 E 59		34	Post	1	Measure	
r N. Oak	11	N 51 E 91				16.17.20.21	Post	1	Measure		35	Post	1	Measure	
r	20	N 77 W 153				8.9.10.11	Post	1	Measure		36	Post	1	Measure	
s N. Oak	18	S 72 E 147				2.3.10.11	Post	1	Measure		37	Post	1	Measure	
s	12	N 60 W 41				27.28.33.34	N. Oak	20	N 55 W 18		38	Post	1	Measure	
t N. Oak	24	S 35 W 24				21.22.27.28	N. Oak	20	N 55 W 18		39	Post	1	Measure	
t	9	N 21 E 223				15.16.21.22	N. Oak	30	N 74 E 489		40	Post	1	Measure	
u N. Oak	18	N 29 E 18				7.10.15.16	N. Oak	24	N 37 E 60		41	Post	1	Measure	
u	12	N 28 W 25				23.27.32.33	N. Walnut	30	N 3 W 61		42	Post	1	Measure	
v N. Oak	30	S 42 W 25				20.21.28.29	N. Oak	12	N 37 E 59		43	Post	1	Measure	
v	18	N 57 E 42				16.17.20.21	Post	1	Measure		44	Post	1	Measure	
w Sugar	12	N 32 E 32				8.9.10.11	Post	1	Measure		45	Post	1	Measure	
w	14	S 12 E 30				2.3.10.11	Post	1	Measure		46	Post	1	Measure	
x N. Oak	20	N 32 W 53				27.28.33.34	N. Oak	20	N 55 W 18		47	Post	1	Measure	
x	12	S 20 E 43				21.22.27.28	N. Oak	20	N 55 W 18		48	Post	1	Measure	
y Sugar	20	S 43 E 13				15.16.21.22	N. Oak	30	N 74 E 489		49	Post	1	Measure	
y	12	N 12 W 12				7.10.15.16	N. Oak	24	N 37 E 60		50	Post	1	Measure	
z N. Walnut	12	N 38 W 20				23.27.32.33	N. Walnut	30	N 3 W 61		51	Post	1	Measure	
z	18	S 18 W 35				20.21.28.29	N. Oak	12	N 37 E 59		52	Post	1	Measure	
aa N. Oak	24	N 39 W 10				16.17.20.21	Post	1	Measure		53	Post	1	Measure	
aa	18	S 37 E 27				8.9.10.11	Post	1	Measure		54	Post	1	Measure	
ab S. Oak	10	S 30 E 36				2.3.10.11	Post	1	Measure		55	Post	1	Measure	
ab	6	N 40 W 45				27.28.33.34	N. Oak	20	N 55 W 18		56	Post	1	Measure	
ac N. Oak	27	N 41 W 56				21.22.27.28	N. Oak	20	N 55 W 18		57	Post	1	Measure	
ac	10	N 69 W 26				15.16.21.22	N. Oak	30	N 74 E 489		58	Post	1	Measure	
ad N. Oak	9	S 7 E 13				7.10.15.16	N. Oak	24	N 37 E 60		59	Post	1	Measure	
ad	10	S 38 E 527				23.27.32.33	N. Walnut	30	N 3 W 61		60	Post	1	Measure	
ae N. Oak	10	S 89 E 448				20.21.28.29	N. Oak	12	N 37 E 59		61	Post	1	Measure	
ae	24	S 28 E 882				16.17.20.21	Post	1	Measure		62	Post	1	Measure	
af						8.9.10.11	Post	1	Measure		63	Post	1	Measure	
ag						2.3.10.11	Post	1	Measure		64	Post	1	Measure	
ah						27.28.33.34	N. Oak	20	N 55 W 18		65	Post	1	Measure	
ai						21.22.27.28	N. Oak	20	N 55 W 18		66	Post	1	Measure	
aj						15.16.21.22	N. Oak	30	N 74 E 489		67	Post	1	Measure	
ak						7.10.15.16	N. Oak	24	N 37 E 60		68	Post	1	Measure	
al						23.27.32.33	N. Walnut	30	N 3 W 61		69	Post	1	Measure	
am						20.21.28.29	N. Oak	12	N 37 E 59		70	Post	1	Measure	
an						16.17.20.21	Post	1	Measure		71	Post	1	Measure	
ao						8.9.10.11	Post	1	Measure		72	Post	1	Measure	
ap						2.3.10.11	Post	1	Measure		73	Post	1	Measure	
aq						27.28.33.34	N. Oak	20	N 55 W 18		74	Post	1	Measure	
ar						21.22.27.28	N. Oak	20	N 55 W 18		75	Post	1	Measure	
as						15.16.21.22	N. Oak	30	N 74 E 489		76	Post	1	Measure	
at						7.10.15.16	N. Oak	24	N 37 E 60		77	Post	1	Measure	
au						23.27.32.33	N. Walnut	30	N 3 W 61		78	Post	1	Measure	
av						20.21.28.29	N. Oak	12	N 37 E 59		79	Post	1	Measure	
aw						16.17.20.21	Post	1	Measure		80	Post	1	Measure	
ax						8.9.10.11	Post	1	Measure		81	Post	1	Measure	
ay						2.3.10.11	Post	1	Measure		82	Post	1	Measure	
az						27.28.33.34	N. Oak	20	N 55 W 18		83	Post	1	Measure	
ba						21.22.27.28	N. Oak	20	N 55 W 18		84	Post	1	Measure	
bb						15.16.21.22	N. Oak	30	N 74 E 489		85	Post	1	Measure	
bc						7.10.15.16	N. Oak	24	N 37 E 60		86	Post	1	Measure	
bd						23.27.32.33	N. Walnut	30	N 3 W 61		87	Post	1	Measure	
be						20.21.28.29	N. Oak	12	N 37 E 59		88	Post	1	Measure	
bf						16.17.20.21	Post	1	Measure		89	Post	1	Measure	
bg						8.9.10.11	Post	1	Measure		90	Post	1	Measure	
bh						2.3.10.11	Post	1	Measure		91	Post	1	Measure	
bi						27.28.33.34	N. Oak	20	N 55 W 18		92	Post	1	Measure	
bj						21.22.27.28	N. Oak	20	N 55 W 18		93	Post	1	Measure	
bk						15.16.21.22	N. Oak	30	N 74 E 489		94	Post	1	Measure	
bl						7.10.15.16	N. Oak	24	N 37 E 60		95	Post	1	Measure	
bm						23.27.32.33	N. Walnut	30	N 3 W 61		96	Post	1	Measure	
bn						20.21.28.29	N. Oak	12	N 37 E 59		97	Post	1	Measure	
bo						16.17.20.21	Post	1	Measure		98	Post	1	Measure	
bp						8.9.10.11	Post	1	Measure		99	Post	1	Measure	
bq						2.3.10.11	Post	1	Measure		100	Post	1	Measure	



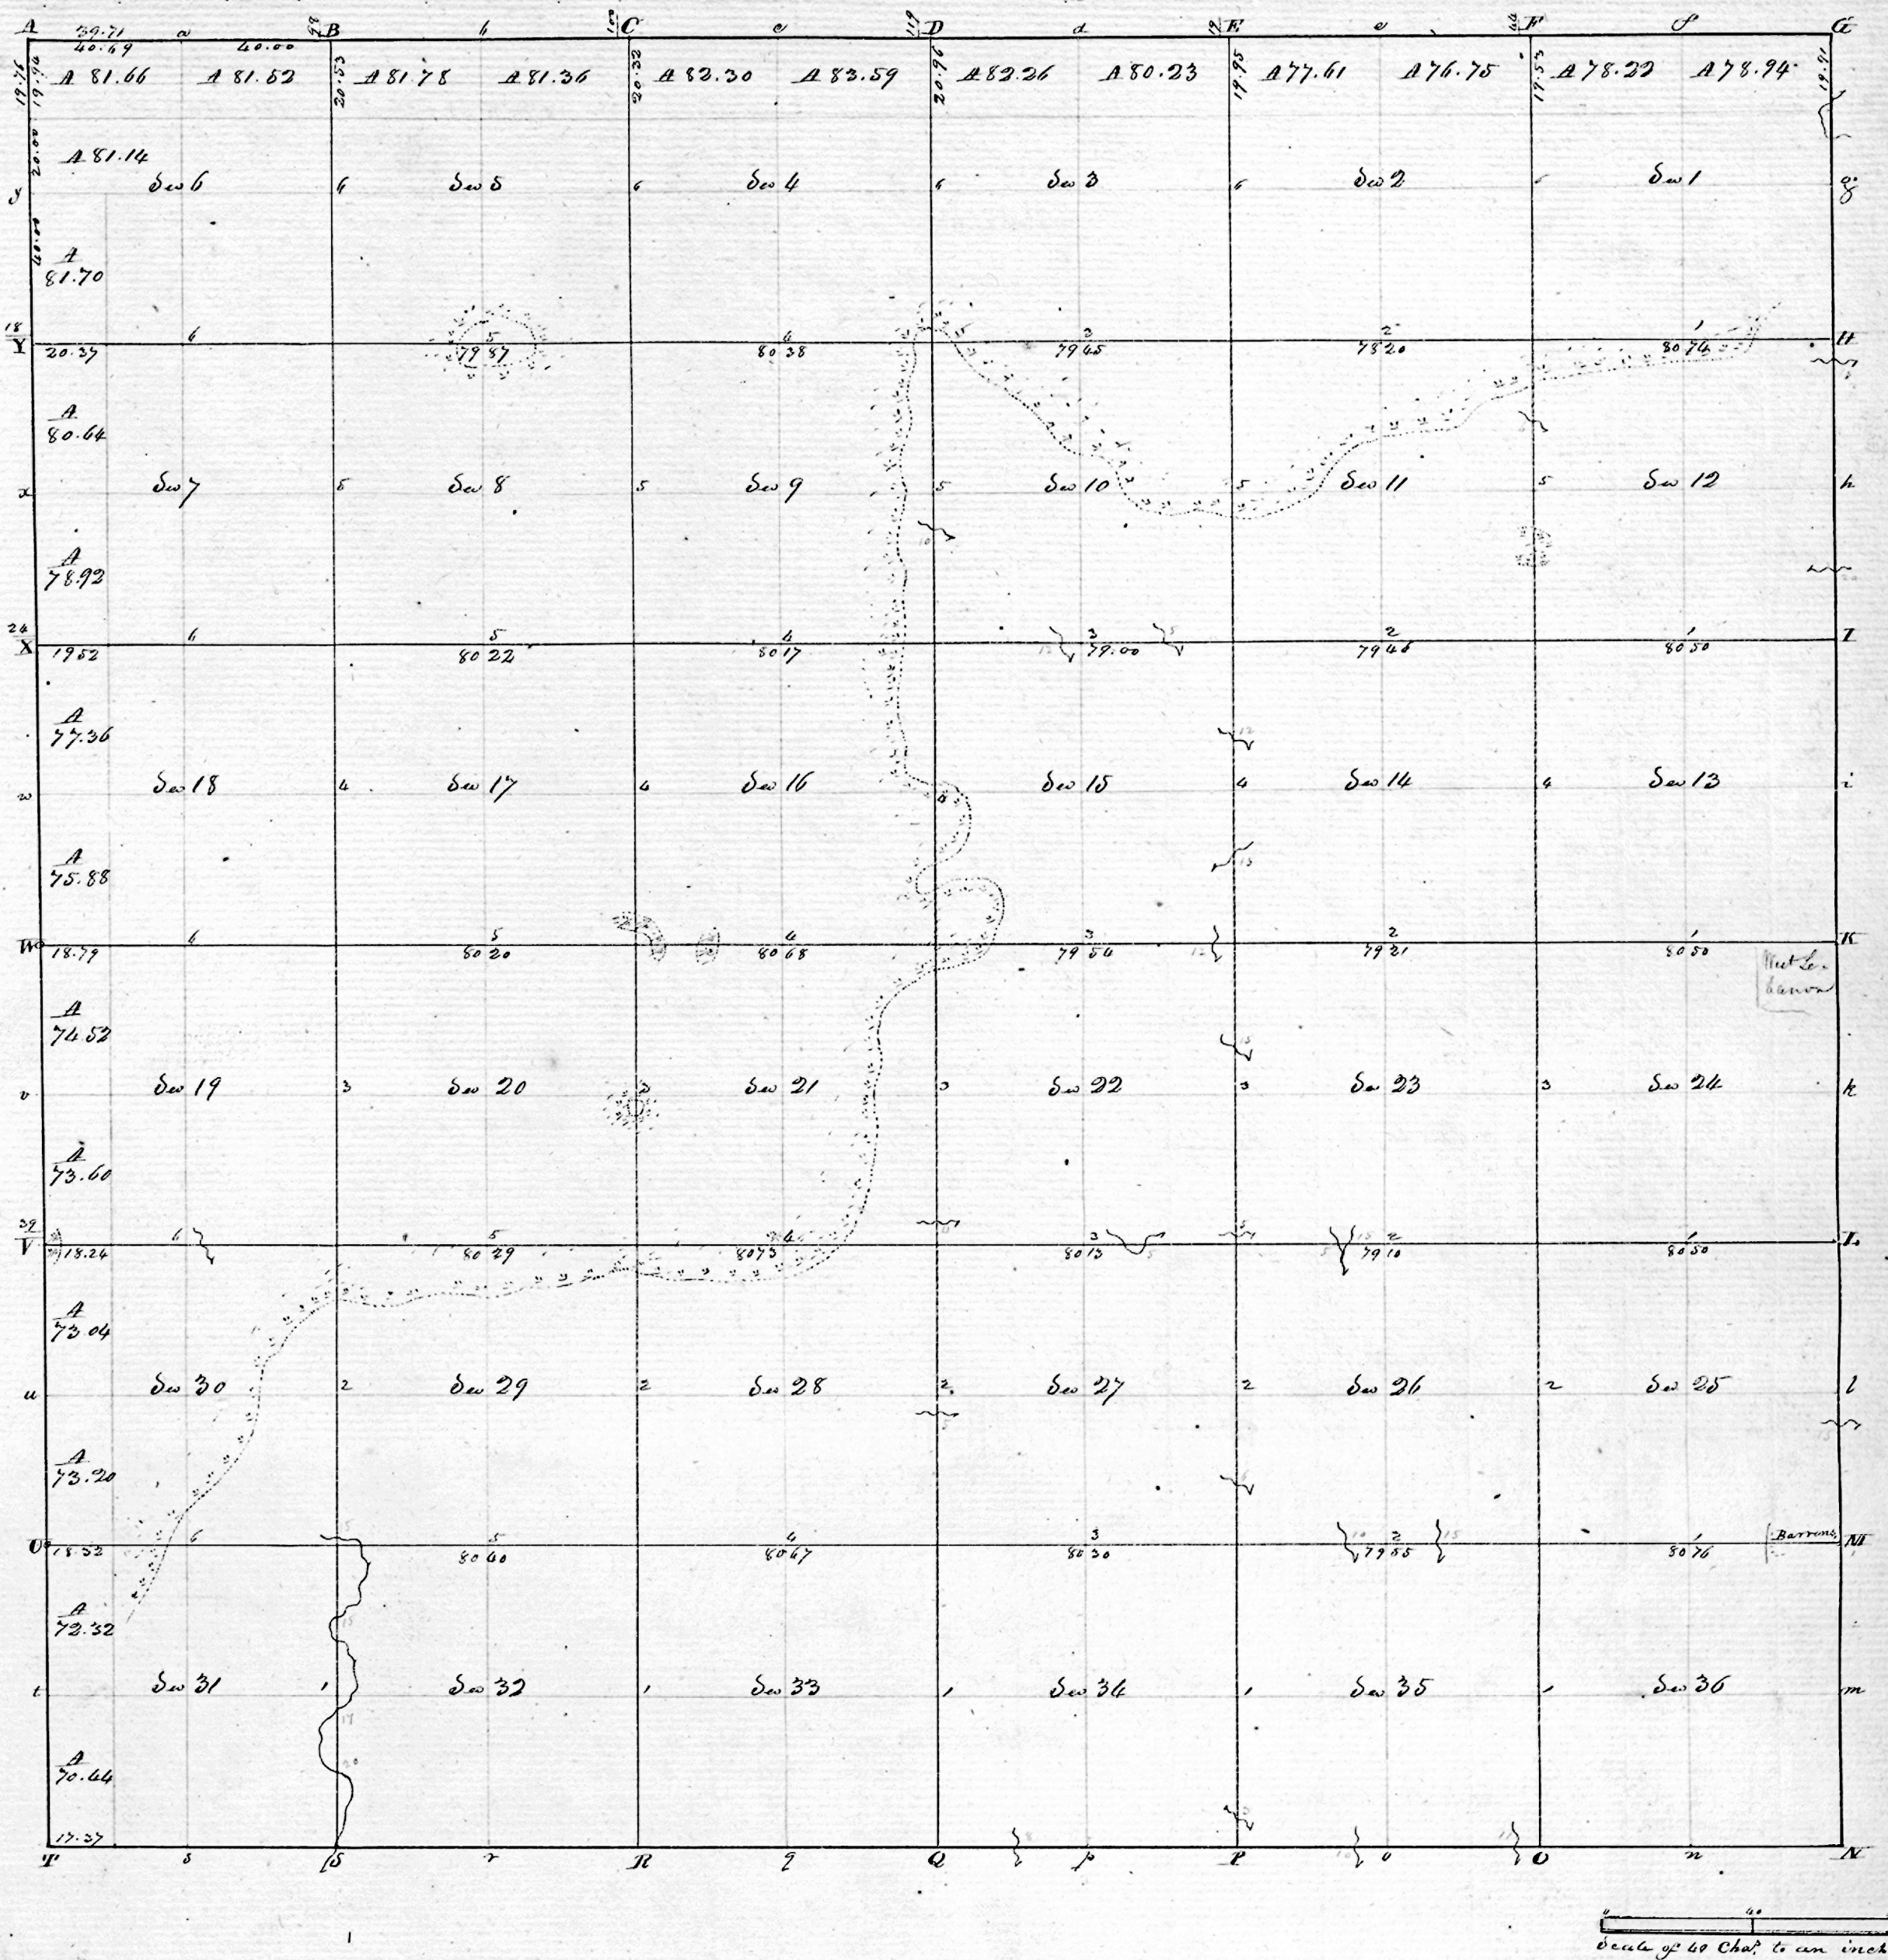

Township N:XXI north, Range N:IX west 2. Mer.

surveyed by B. Bently. 1823.

Description of the Soil on the interior Sectional lines.

Between Sections	Quality &c.	Between Sections	Quality &c.	Between Sections	Quality &c.
35.36	Same Silty 3 <sup>rd</sup> rate, Oak, Hickory - long Maple	33.34	Same level 2 <sup>nd</sup> rate, Sugar, Hickory, Oak 1 <sup>st</sup>	31.32	Same Rolling 3 <sup>rd</sup> rate W. Oak, Oak, Sugar, Hickory 1 <sup>st</sup>
25.36	Same	24.34	Same level 2 <sup>nd</sup> rate, Sugar, Hickory, Oak 1 <sup>st</sup>	29.32	Same level 3 <sup>rd</sup> rate, timber Same
25.26	Same Rolling 3 <sup>rd</sup> rate, timber 1 <sup>st</sup> Same	24.28	Same	30.31	Same 2 <sup>nd</sup> rate, W. Oak, Oak, Sugar, Hickory 1 <sup>st</sup>
24.25	Same Same 3 <sup>rd</sup> rate, Hickory, Sugar, Oak 1 <sup>st</sup>	22.24	Same	29.30	Same
23.24	Same level 2 <sup>nd</sup> rate, timber Same	21.22	Same	20.29	Same Prairie
13.24	Same	15.22	Rolling	19.30	Same
13.14	Same	15.16	Same	19.20	Same
12.13	Same 3 <sup>rd</sup> rate, Oak, Hickory 1 <sup>st</sup>	14.15	Same	18.20	Same
11.12	Same	9.10	Same	18.19	Same
1.12	Same	3.10	Same level 3 <sup>rd</sup> rate, Sugar, Hickory, Oak 1 <sup>st</sup>	17.18	Same
1.2	Same 3 <sup>rd</sup> rate	3.4	Same	18.17	Same
34.35	Same Rolling 2 <sup>nd</sup> rate, W. Oak, Hickory, Walnut, Elm 1 <sup>st</sup>	33.33	Same	17.18	Same
26.35	Same Silty 3 <sup>rd</sup> rate	28.33	Same	17.18	Same
26.27	Same	28.29	Same	17.18	Same
23.26	Same Rolling 3 <sup>rd</sup> rate, Oak, Hickory 1 <sup>st</sup>	21.28	Prairie	17.18	Same
22.23	Same	20.21	Same	17.18	Same
14.23	Same level 3 <sup>rd</sup> rate, timber Same	16.21	Same	17.18	Same
14.15	Same	16.14	Same	17.18	Same
11.14	Same	9.16	Same	17.18	Same
11.11	Prairie Rich	8.9	Same	17.18	Same
2.3	Same	4.9	Same	17.18	Same
2.11	Same	4.5	Same	17.18	Same